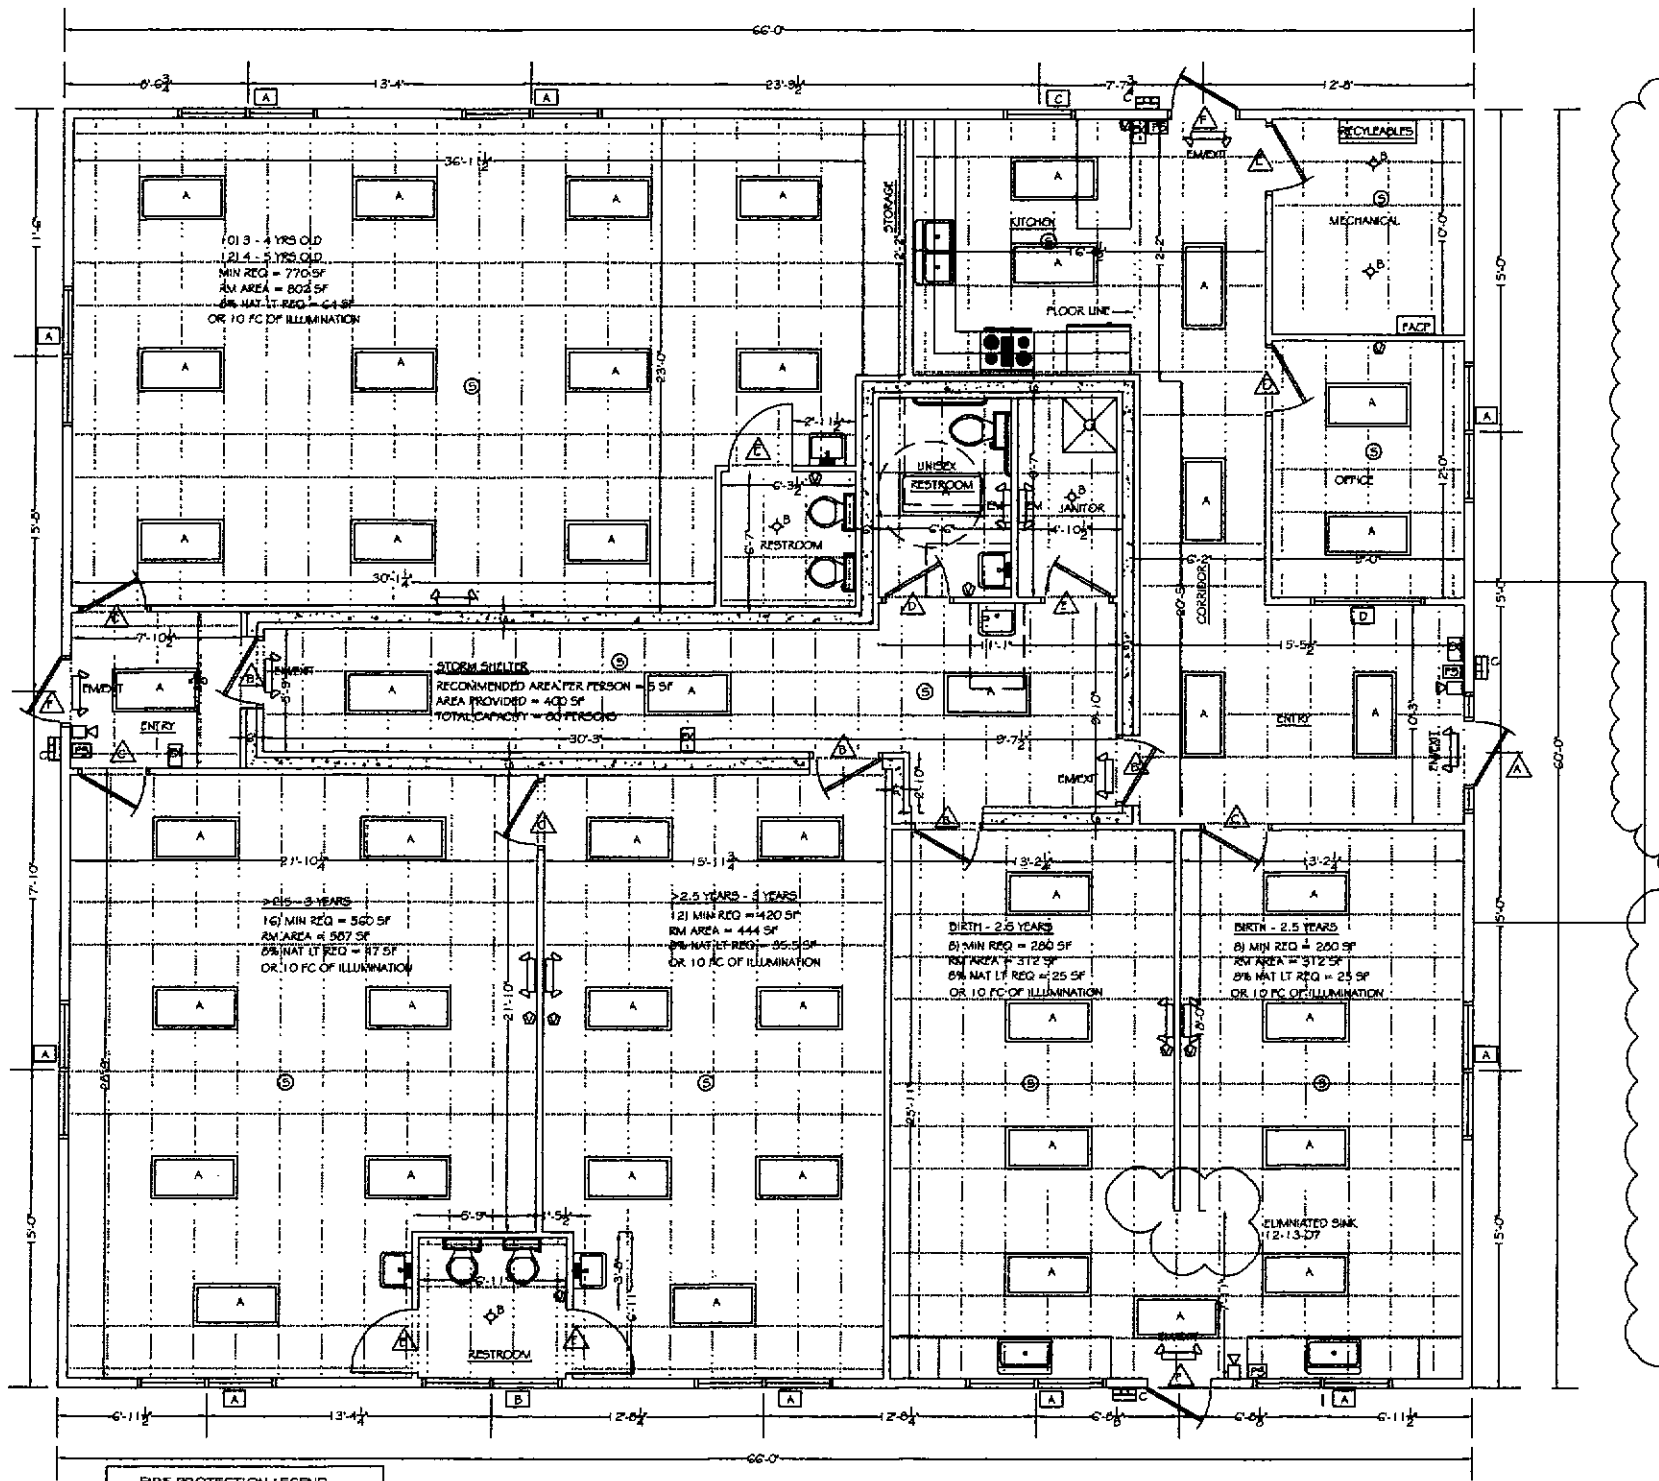

ROOM FINISH SCHEDULE

MECHANICAL ROOM:
FLOOR: 12"X12"x⅛" VCT - COLOR BY OWNER
WALL: ½" GYP. BD. PRIMED AND PAINTED W/ SMOOTH FINISH
BASE: 4" VINYL OR COLONIAL OAK - COLOR BY OWNER
CEILING: 2X2X⅝ ACOUSTICAL SUSPENDED CEILING (8' HT.)

OFFICE:
FLOOR: 12"X12"x⅛" VCT - COLOR BY OWNER
WALL: ½" GYP. BD. PRIMED AND PAINTED W/ ORANGE PEEL FINISH
BASE: 4" VINYL OR COLONIAL OAK- COLOR BY OWNER
CEILING: 2X2X⅝ ACOUSTICAL SUSPENDED CEILING (8' HT.)

ENTRY:
FLOOR: 12"X12"x⅛" VCT - COLOR BY OWNER
WALL: ½" GYP. BD. PRIMED AND PAINTED W/ ORANGE PEEL FINISH
BASE: 4" VINYL OR COLONIAL OAK- COLOR BY OWNER
CEILING: 2X2X⅝ ACOUSTICAL SUSPENDED CEILING (8' HT.)

CORRIDOR:
FLOOR: 12"X12"x⅛" VCT - COLOR BY OWNER
WALL: ½" GYP. BD. PRIMED AND PAINTED W/ ORANGE PEEL FINISH
BASE: 4" VINYL OR COLONIAL OAK - COLOR BY OWNER
CEILING: 2X2X⅝ ACOUSTICAL SUSPENDED CEILING (8' HT.)

KITCHEN:
FLOOR: LINOLEUM - COLOR BY OWNER
WALL: ½" GYP. BD. PRIMED AND PAINTED W/ SMOOTH FINISH
BASE: 6" VINYL - COLOR BY OWNER
CEILING: 2X2X⅝ ACOUSTICAL SUSPENDED CEILING (8' HT.)

DAYCARE ROOMS:
FLOOR: 12"X12"x⅛" VCT - COLOR BY OWNER
WALL: ½" GYP. BD. PRIMED AND PAINTED W/ ORANGE PEEL FINISH
BASE: 4" VINYL OR COLONIAL OAK - COLOR BY OWNER
CEILING: 2X2X⅝ ACOUSTICAL SUSPENDED CEILING (8' HT.)

RESTROOMS:
FLOOR: LINOLEUM - COLOR BY OWNER
WALL: ½" M.R. GYP. BD. PRIMED AND PAINTED W/ SMOOTH FINISH
BASE: 6" VINYL - COLOR BY OWNER
CEILING: ½" GYP. BD. PAINTED AND TEXTURED OR 2X2X⅝ ACOUSTICAL SUSPENDED CEILING (8' OR 9' HT.)

STORM SHELTER:
FLOOR: 12"X12"x⅛" VCT - COLOR BY OWNER
WALL: ½" GYP. BD. PRIMED AND PAINTED W/ ORANGE PEEL FINISH
BASE: 4" VINYL OR COLONIAL OAK BASE - COLOR BY OWNER
CEILING: ½" GYP. BD. PAINTED AND TEXTURED (8' HT.)

JANITOR:
FLOOR: 12"X12"x⅛" VCT - COLOR BY OWNER
WALL: ½" GYP. BD. PRIMED AND PAINTED W/ ORANGE PEEL FINISH
BASE: 4" VINYL OR COLONIAL OAK BASE - COLOR BY OWNER
CEILING: ½" GYP. BD. PAINTED AND TEXTURED (8' HT.)
PROVIDE INSULATION BETWEEN ROOMS FOR SOUND

Comm 62.0400(2) PROVIDE AN AREA ON SITE FOR STORAGE OF RECYCLABLE MATERIALS PER THIS SECTION, LOCATION ON PLANS.

ICC/ANSI A117.1 SEC 403.2 & 302 ACCESSIBLE ROUTES SHALL BE FIRM, STABLE AND SLIP RESISTANT.

IBC 1003.3.1.5 & 1003.3.1.6 THRESHOLDS AT ALL EXIT DOORWAYS SERVING BUILDINGS SHALL NOT BE GREATER THAN 1/2 INCH ABOVE BOTH THE INTERIOR AND EXTERIOR LANDINGS FOR DOORS.

F.E. FIRE EXTINGUISHERS IBC 906 AND MAINTAIN THEM PER NFPA 10

OWNER TO PROVIDE EMERGENCY SUPPLY KIT IN STORM SHELTER RESTROOM OR JANITOR CLOSET

REVISED GYP. BD. THICKNESS 12-14-07

DOOR SCHEDULE

A. 3068 METAL INSULATED DOOR WITH METAL INSULATED FRAME FACTORY PRIME AND EXT. PAINT EQUIP. W/ LCN 4000 HEAVY DUTY CLOSURE AND OPTIONAL HOLD OPEN, LEVER HANDLE KEY LOCK, WEATHERSTRIPPING, MAX. ½" HIGH THRESHOLD AND FULL INSULATED SAFETY GLAZED GLASS W/ TWO 12" SIDELIGHTS

B. 3068 CURRIES 707 SERIES - 14 GA DOOR WITH 18GA. SKIN TO BE EQUIPTED WITH 16 GA. MORTISE LOCK REINFORCEMENT EQUIP WITH AN LCN 4000 SERIES CLOSURE WITH OPTIONAL HOLD OPEN ARM (OR EQUIVALENT) DOOR TO BE PROVIDED WITH A VISIBLE DURABLE SIGN POSTED ON THE EGRESS SIDE OF THE DOOR STATING "THIS DOOR TO REMAIN UNLOCKED AT ALL TIMES UNLESS STORM SHELTER IS BEING UTILIZED"

C. 3068 SOLID WOOD DOOR WITH HOLLOW METAL KNOCKDOWN FRAME STAINED AND VARNISHED LEVER HANDLE CLASSROOM LOCKSET HARDWARE FINISH

D. 3068 SOLID WOOD DOOR WITH WOOD FRAME FRAME STAINED AND VARNISHED EQUIP WITH LEVER HANDLE PRIVACY LOCK

E. 3068 SOLID WOOD DOOR WITH WOOD FRAME STAINED AND VARNISHED EQUIP LEVER HANDLE CLOSET LOCK HARDWARE

F. 3068 METAL INSULATED DOOR WITH CLADDED WOOD FRAME FACTORY PRIME AND PAINT EQUIP. W/ CLOSURE, LEVER HANDLE KEY LOCK, WEATHERSTRIPPING, MAX. ⅛" HIGH THRESHOLD AND 24"X30" SAFETY GLAZED GLASS

NOTE: HANDLES, PULLS, LATCHES, LOCKS, AND OTHER OPERABLE PARTS ON ACCESSIBLE DOORS SHALL HAVE A SHAPE THAT IS EASY TO GRASP WITH ONE HAND AND WILL NOT REQUIRE TIGHT GRIPPING, PINCHING, OR TURNING OF THE WRISTS. THE HARDWARE SHALL BE PLACED AT LEAST 34", BUT NOT MORE THAN 48" ABOVE THE FLOOR.

PROVIDE ALTERNATE FOR SINGLE 3068 DOOR W/O SIDELIGHTS
PROVIDE LINE ITEM FOR CLOSURE AND HOLDOPEN

REVISED DOOR SCHEDULE 12-13-07

WINDOW SCHEDULE

A. PROVIDE 4060 MARVIN INTEGRITY WINDOWS DOUBLE SLIDER WINDOW PROVIDE 1" INSULATED LOW E W/ ARGON GAS - WINDOW TO MEET THE EGRESS REQUIREMENT OF THE IBC WITH A MIN. OPENING OF 20"X24" OAK INTERIOR TRIM

B. PROVIDE 1860 MARVIN INTEGRITY WINDOWS DIRECT SET WINDOW PROVIDE 1" INSULATED LOW E W/ ARGON GAS OAK INTERIOR TRIM

C. PROVIDE 3040 MARVIN INTEGRITY WINDOWS DOUBLE SLIDER WINDOW PROVIDE 1" INSULATED LOW E W/ ARGON GAS GLAZING OAK INTERIOR TRIM

D. PROVIDE 3050 INTERIOR SAFTETY GLAZED FIXED WOOD WINDOW PROVIDE OAK INTERIOR WOOD TRIM

FIRE PROTECTION LEGEND

- S — SMOKE DETECTOR/HEAT DETECTOR
- PS — PULL STATION
- AV — AUDIO/VISUAL DEVICE
- V — VISUAL DEVICE ONLY
- FACP — FIRE ALARM CONTROL PANEL
- FE — FIRE EXTINGUISHER

FIRE ALARM TO BE INTERCONNECTED AND OFF-PREMISES MONITORED BY RGL TELECOM OF BLUE RIVER, WISCONSIN

ELECTRICAL LEGEND

A — PROPOSED 4 FLOURESCENT 3 LAMP, 32 WATT SURFACE FIXTURE, T8 BALLAST (METALUX MODEL# WS-332A-120V-EB81) (OR EQUIVALENT)

B — PROPOSED 75 WATT INCANDESCENT PORCELAIN FIXTURE

C — PROPOSED 100 WATT METAL HALIDE DAYBRIGHT CUTOFF WALL PACK WALL FIXTURE (DAYBRITE MODEL WCM100MMT) PROVIDE 90 MINUTE BATT. BACKUP

EM/EXIT — EMERGENCY/EXIT LIGHTING, WITH 90 MINUTE BATT. BACKUP. TWO LIGHT UNIT

EM — EMERGENCY LIGHTING, WITH 90 MINUTE BATT. BACKUP. TWO LIGHT UNIT

BLACKHAWK ENGINEERING, Ltd.
Civil & Municipal Engineering and Building Design
PLATTEVILLE, WISCONSIN — OFFICE PHONE: (608) 348-4433
EAGLE RIVER, WISCONSIN — OFFICE PHONE: (715) 479-3311

BRIGHT FROM THE START DAYCARE
PROPOSED BUILDING
BOSCOBEL, WISCONSIN

PROJECT:
SITE:

STAMP:

SCALE: 1/4"=1'-0"	SHEET NO. 04
DATE DRAWN: NOV 2007	
REVISION DATE: 02-27-08	
DRAWN BY:	
DRAWING NO: 07-330	

FLOOR PLAN PAGE