PLAT OF SURVEY

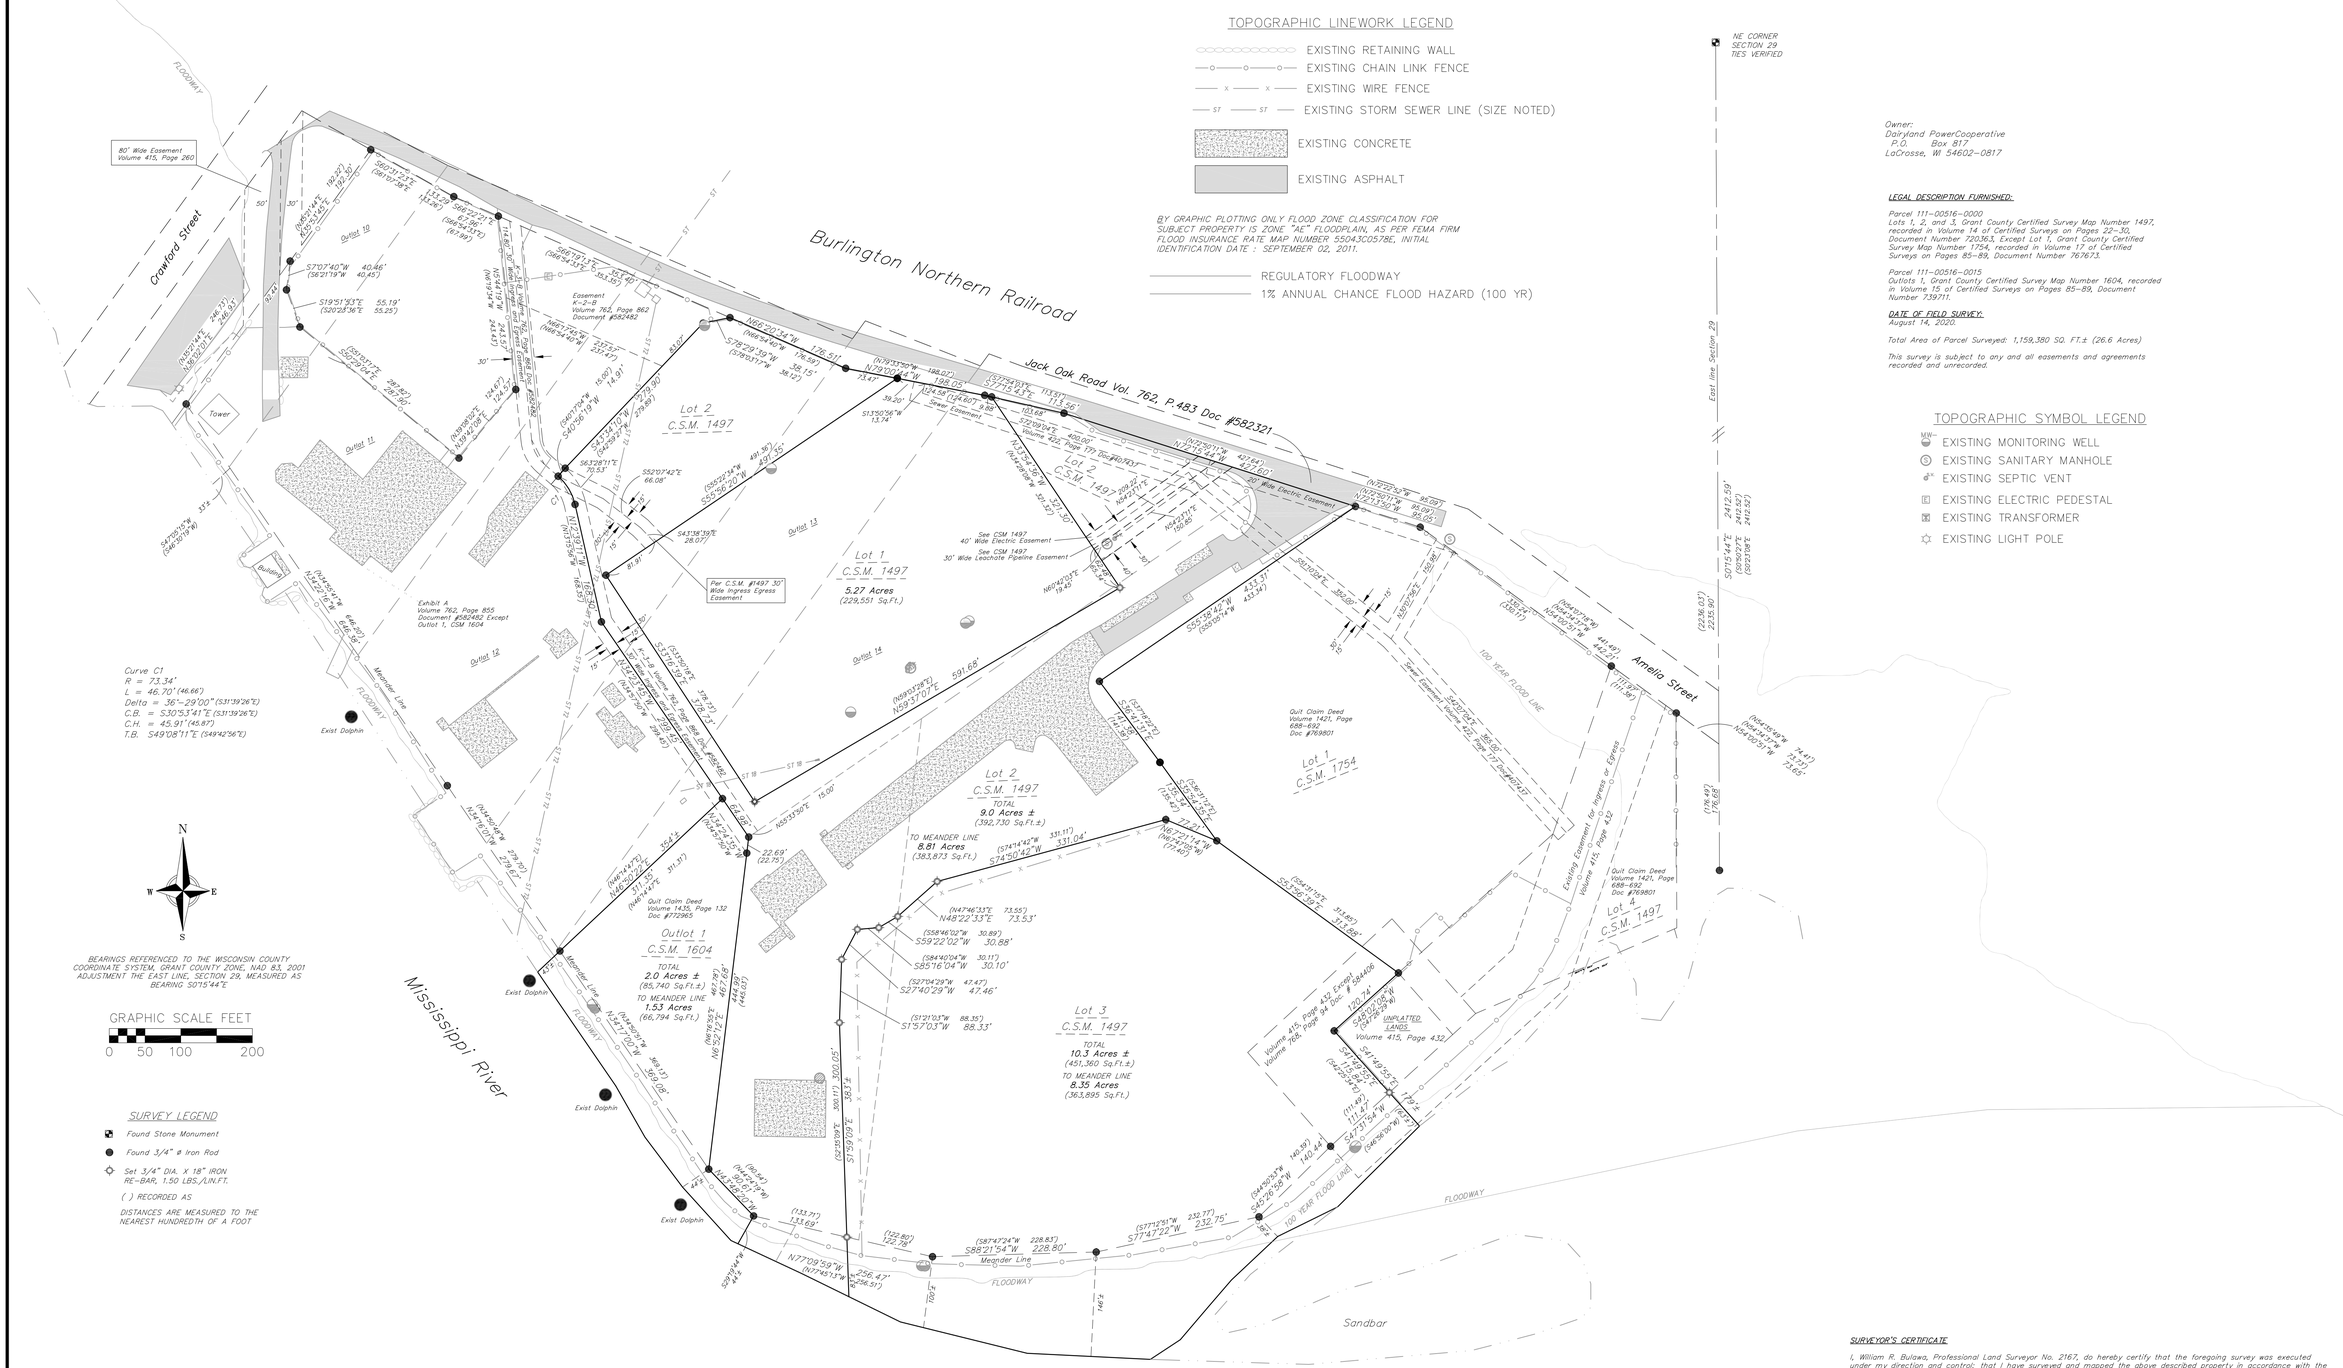

SURVEYOR'S CERTIFICATE

I, William R. Bulawa, Professional Land Surveyor No. 2167, do hereby certify that the foregoing survey was executed under my direction and control; that I have surveyed and mapped the above described property in accordance with the information furnished; that said survey meets the minimum standards for property surveys of the Wisconsin Administrative Code (A-E7); and that the map hereon is correct to the best of my knowledge and belief.

Vierbicher Associates, Inc.
By: William R. Bulawa

Dated this 18th day of August, 2020.

William R Bulawa, P.L.S. No. S-2167

vierbicher
planners | engineers | advisors
Phone: (800) 261-3898

Plat of Survey
Lots 1, 2, 3, Grant County, C.S.M. #1497, and Outlot 1, Grant County C.S.M. #1604
Except Lot 1, Grant County C.S.M. #1754, Located in Government Lots 2, and 3, Section 29, T3N, R5W, Village of Cassville, Grant County, Wisconsin.

REVISIONS		
NO.	DATE	REMARKS

REVISIONS		
NO.	DATE	REMARKS

SCALE 1"=100' (24x36)
DATE 08-18-2020
DRAFTER WBUL
CHECKED SDIS/MLON
PROJECT NO. 200109
SHEET 1 OF 1
DWG. NO.

© 2020 Vierbicher Associates, Inc.

18 Aug 2020 - 11:18a Y:\Projects\DTE Energy Services\200109 - Dairyland Power COOP Cassville Plant ALTA\CADD\Dairyland Power Coop Cassville Stoneman Site POS.dwg by: wbul